DWG. FORM : (594x420)

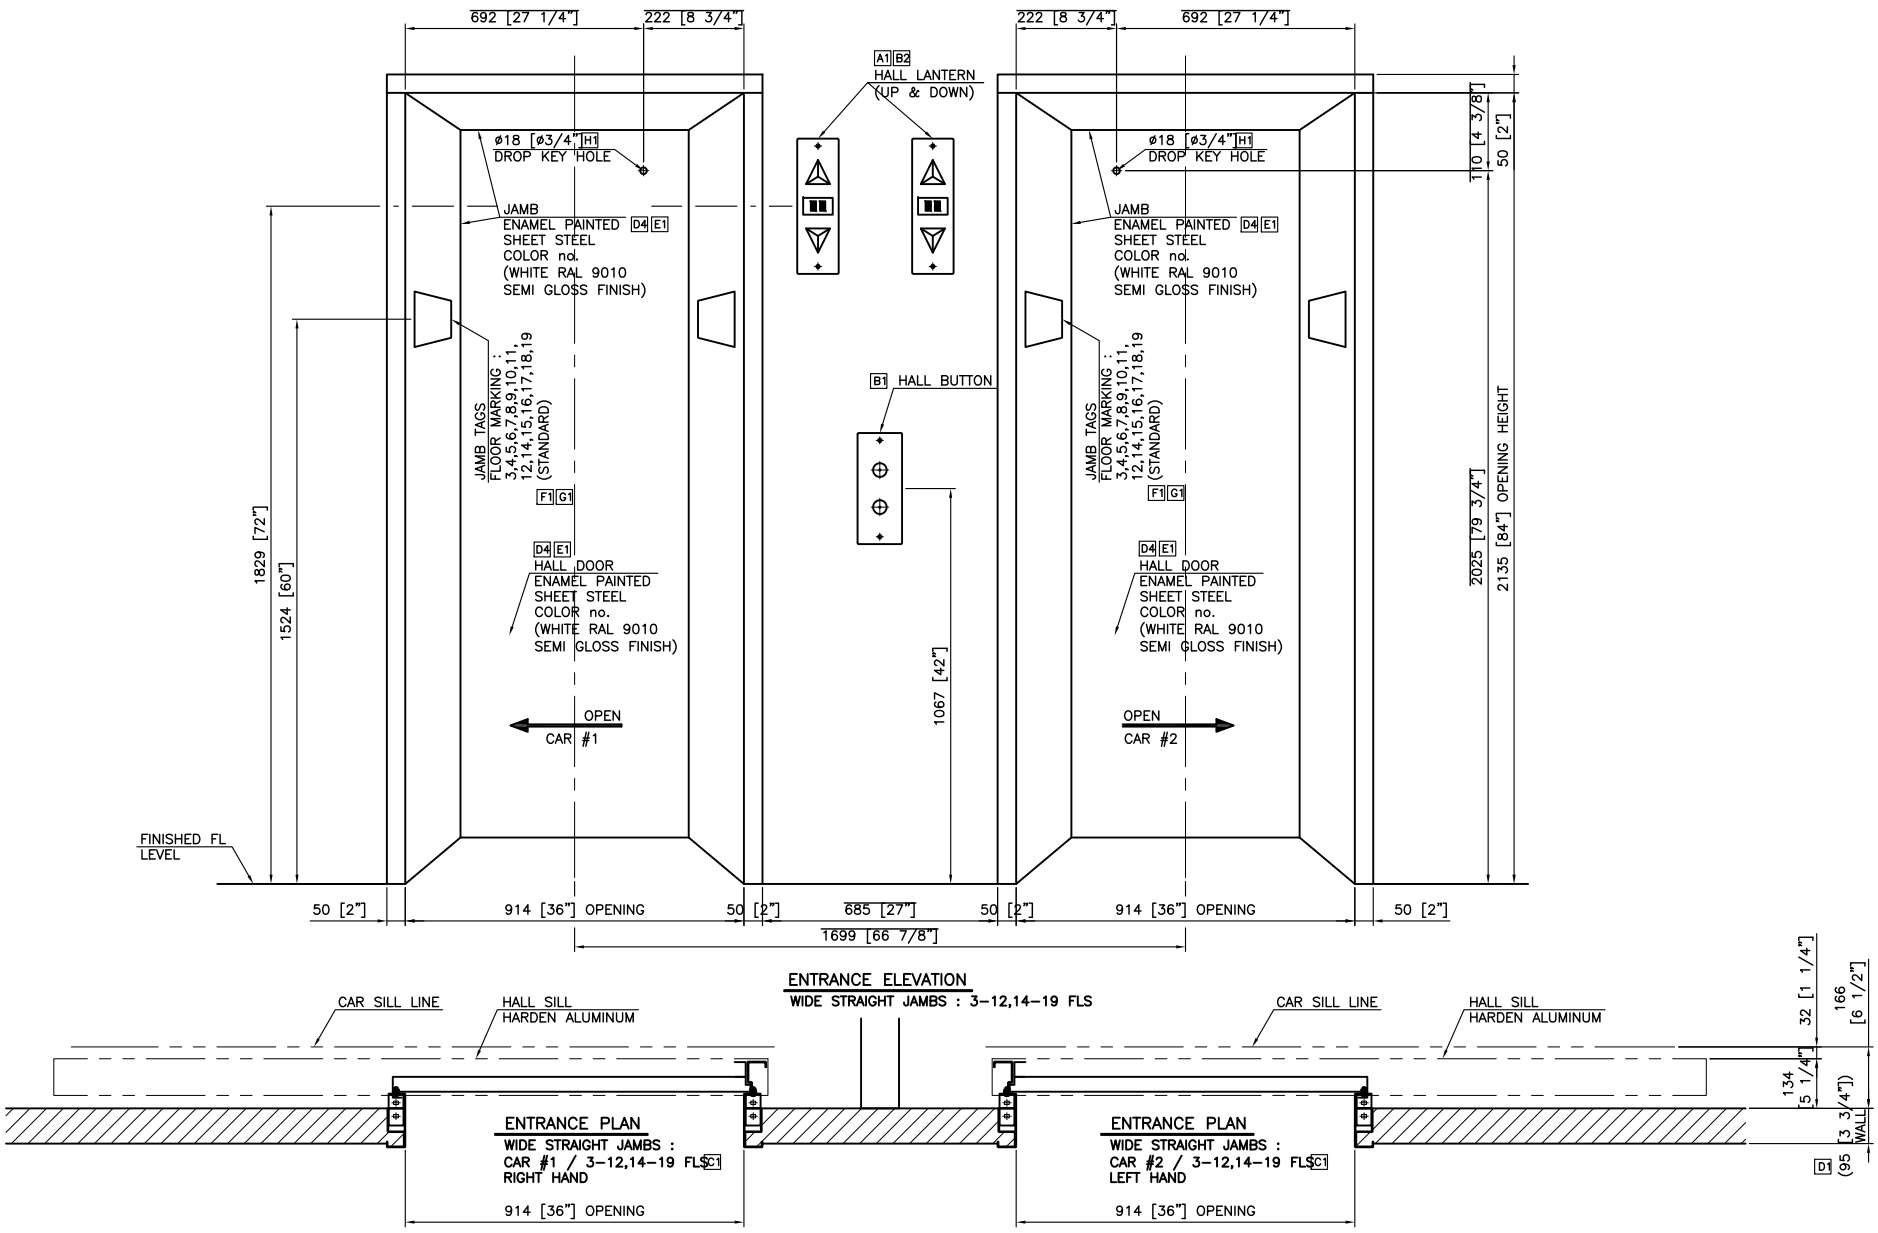

NOTE
1. WALL THICKNESS : (95 [3 3/4"]) D1
2. "3–18" FLOORS HALL DOOR & JAMB :
   ENAMEL PAINTED SHEET STEEL
   COLOR NO.(BLACK RAL 9005 SEMI GLOSS FINISH) D4
3. JAMB TAGS FINISH : STAINLESS STEEL #4